


FINAL
RECORD
DRAWING

DATE:
1/19/24

THE MATERIAL SHOWN ON THIS
DRAWING HAS BEEN APPROVED AND
RELEASED FOR MANUFACTURE.
ANY CHANGES WILL REQUIRE RE-
ENGINEERING AND WILL AFFECT DELIV-
ERY OF THIS MATERIAL AND INVOLVE
A PRICE ADJUSTMENT.

**WALTEK**
COMPANY, LTD.

NO.	REVISION	DATE	BY	NO.	REVISION	DATE	BY
1	FIRST SUBMITTAL FOR APPROVAL	07/27/23	AG	1	REDESIGN RESPONSE TO RFI #1	07/28/23	AG
2	REVISIONS PER SHOP DRAWING CALCULATIONS	10/16/23	AG	2	FINAL RECORD SUBMITTAL	1/19/24	AG
3	REVISIONS PER AISC-04 RECD 11/30/23	11/14/23	AG				
4	REVISIONS PER ARCHITECT'S 11/03 COMMENTS	12/01/23	AG				
5		12/01/23	AG				

CUSTOMER

MESSEY
CONSTRUCTION CO.

ARCHITECT

JRA ARCHITECTS
-
RATIO ARCHITECTS

PROJECT

UNIVERSITY OF KENTUCKY
PARKING STRUCTURE 3 EXPANSION
LEXINGTON, KENTUCKY

WALTEK

COMPANY, LTD.

DRAWN BY

AG



CHECKED BY

DATE

8/21/23

SHEET

D-101

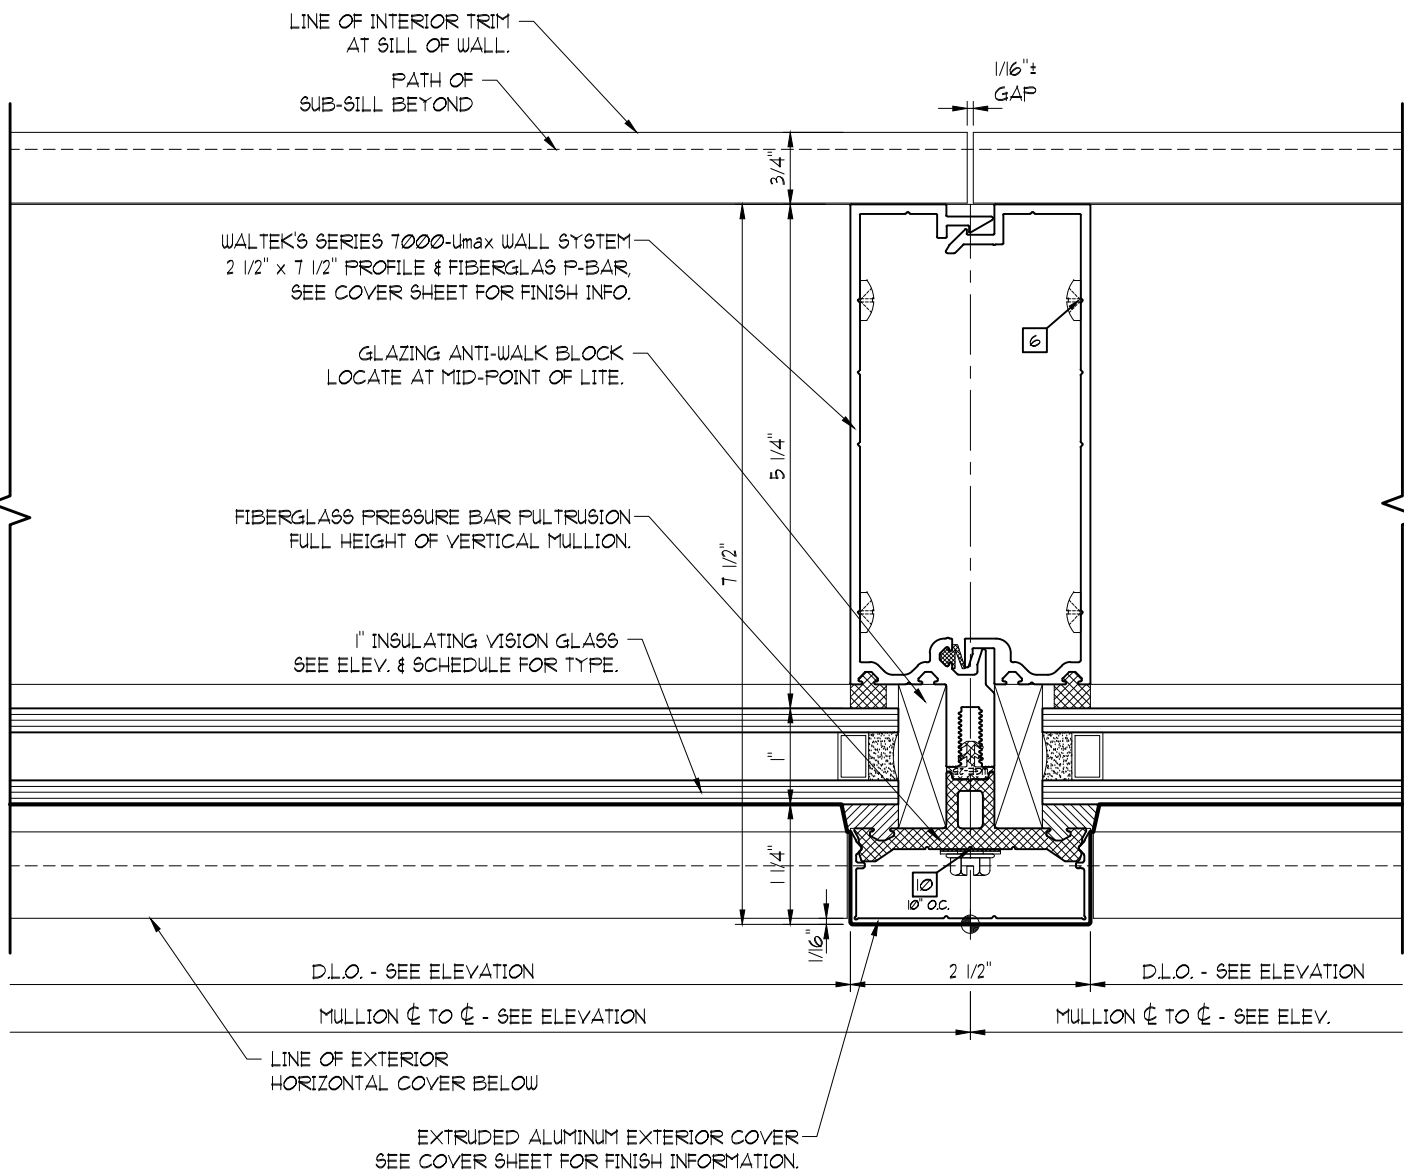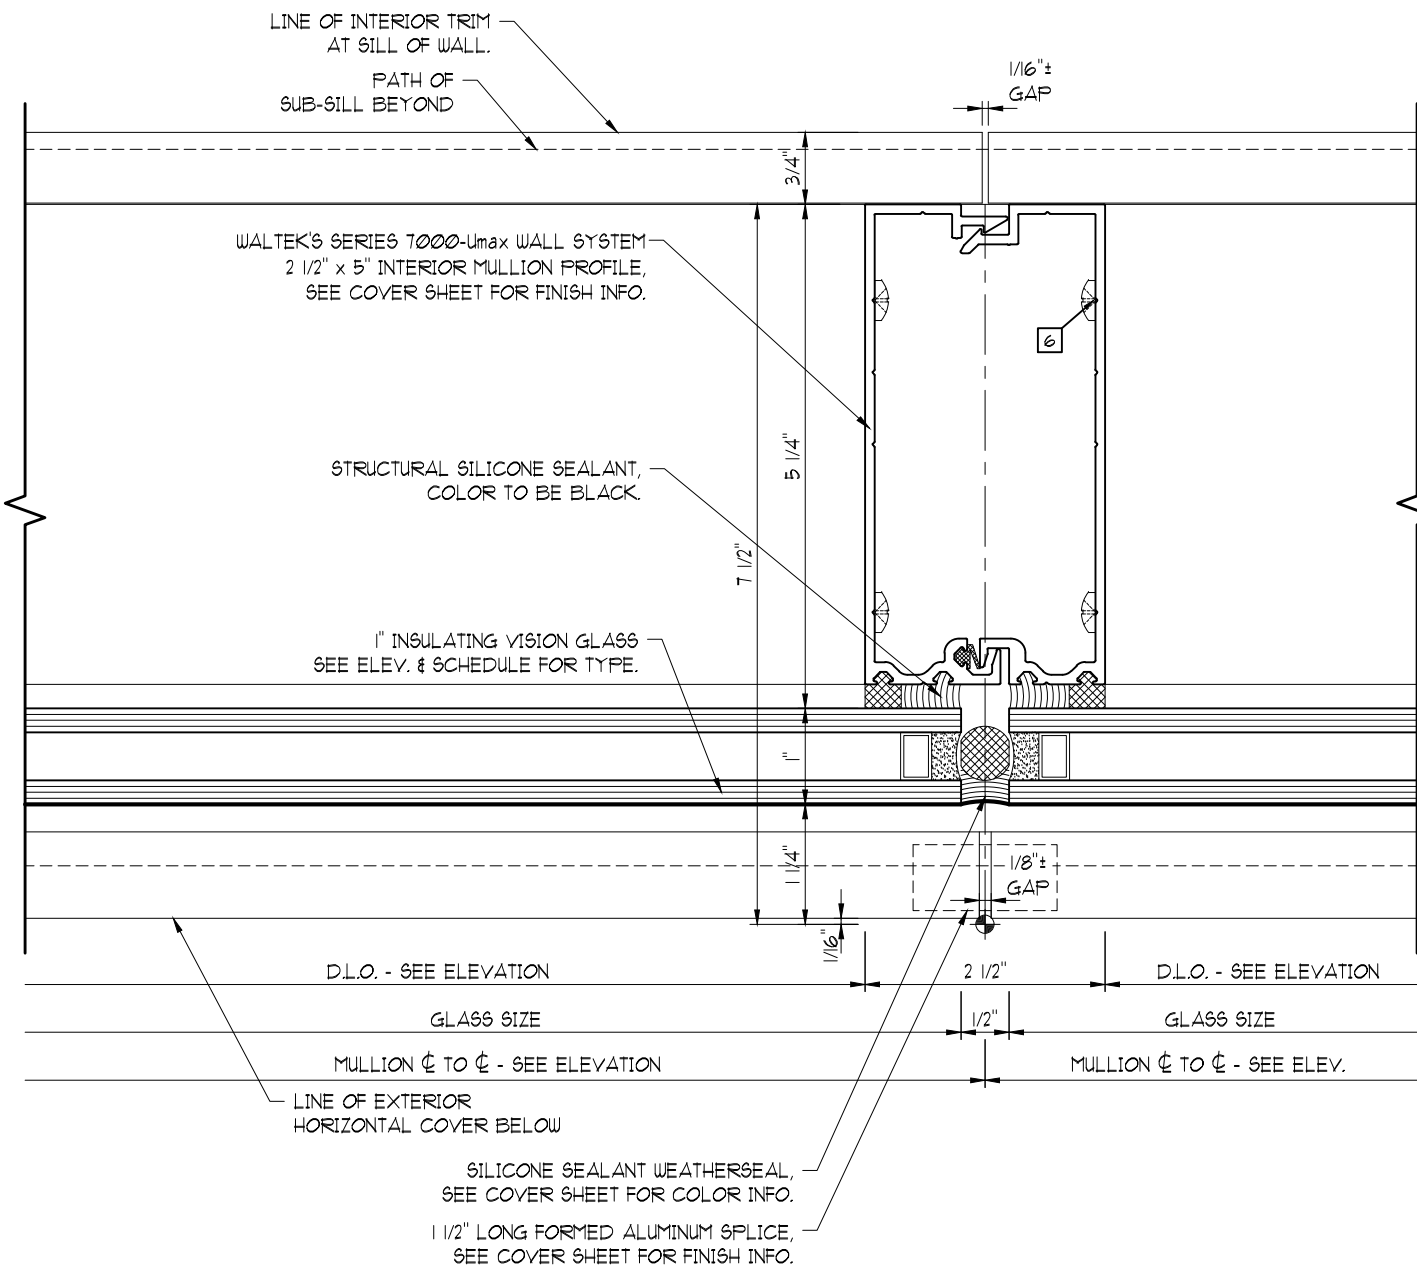

A
BUTT-JOINT INTERMEDIATE
VERTICAL MULLION
D /A-611A

B
CAPTURED INTERMEDIATE
VERTICAL MULLION
B /A-611A

SCALE: 1/2" = 1"